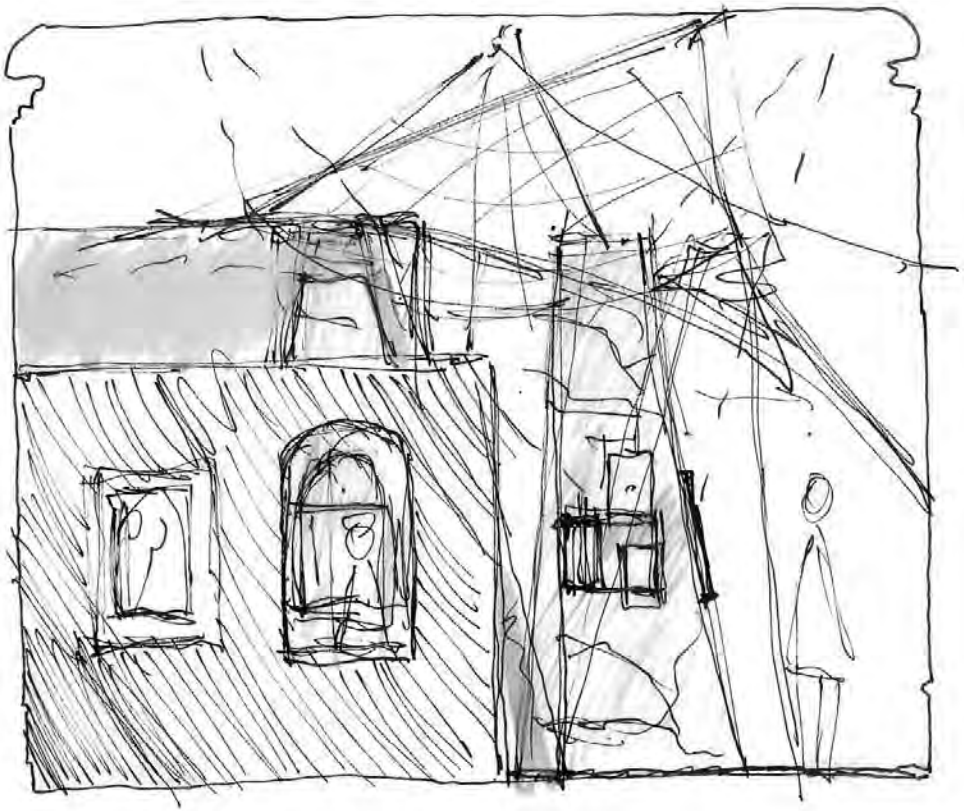

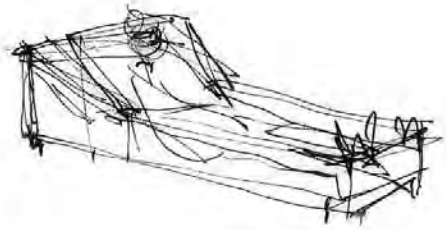

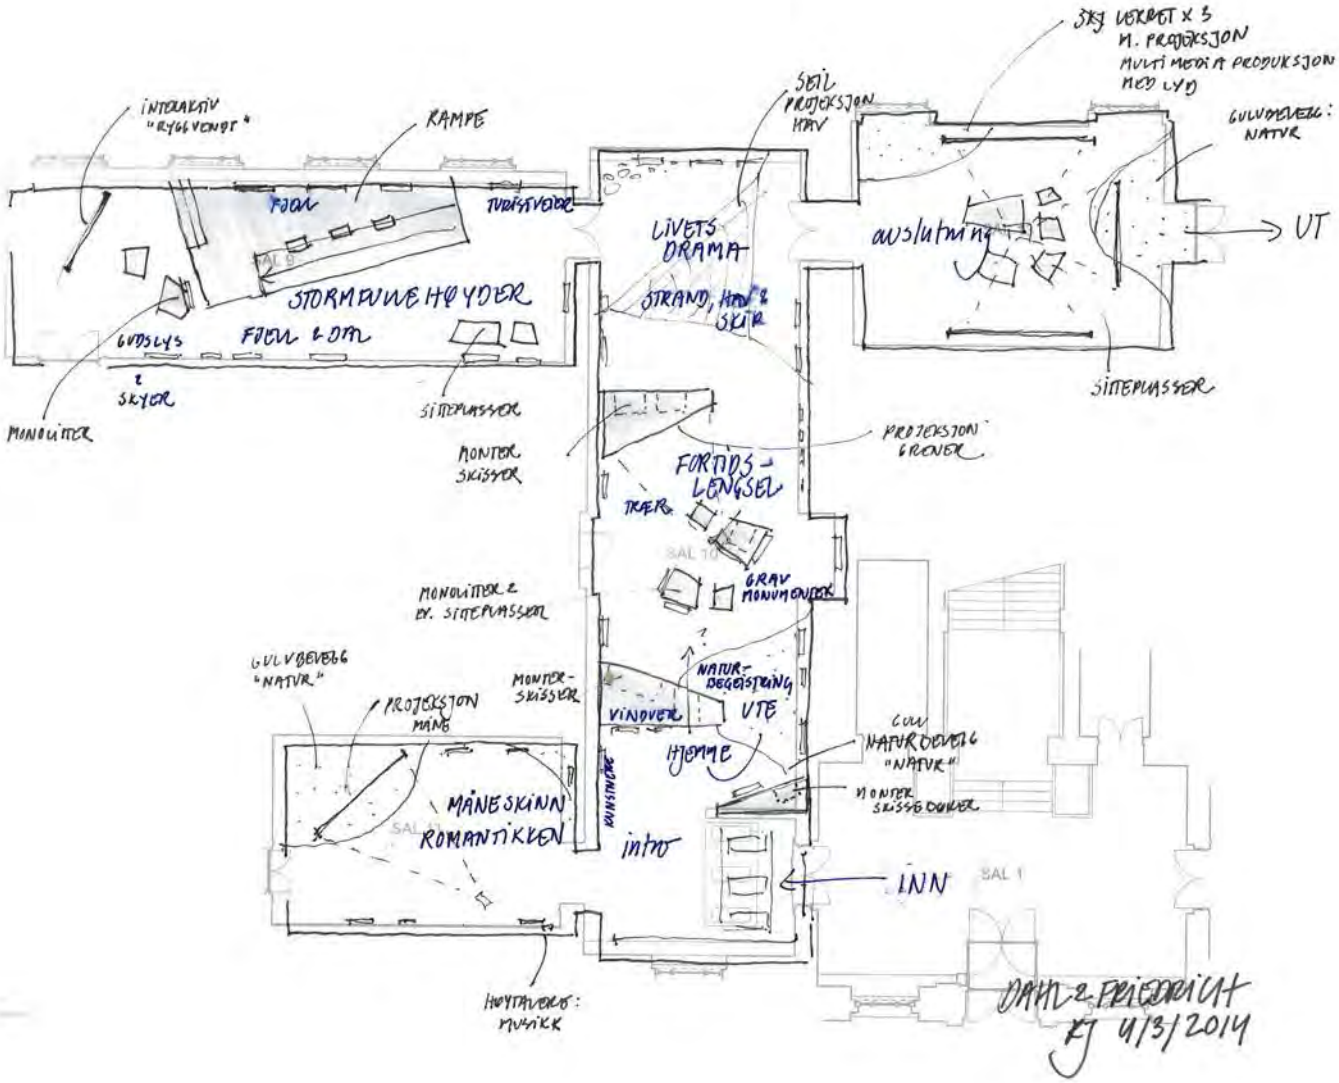

NASJONALMUSEET

Postboks 7014,
St. Olavs plass, 0130 Oslo
telefon 21 98 20 00

BYGNING
Nasjonalgalleriet

PROSJEKTNUMMER
XXxxxx

UTSTILLINGSTITTEL
Kunstutstilling

PROSJEKTLEDER
Prosjektleder

KURATOR
Kurator

UTSTILLINGSDESIGNER
Utstillingsdesigner

GODKJENT AV
Ansvarlig

NOTATER

1:150 @ A3

DATO
21.04.2015

TEGN

Demo plan 1 etg

TEGNINGSNUMMER
EX-00-01

Utställningen *Scorpio's Garden*.

The exhibition *Scorpio's Garden*.

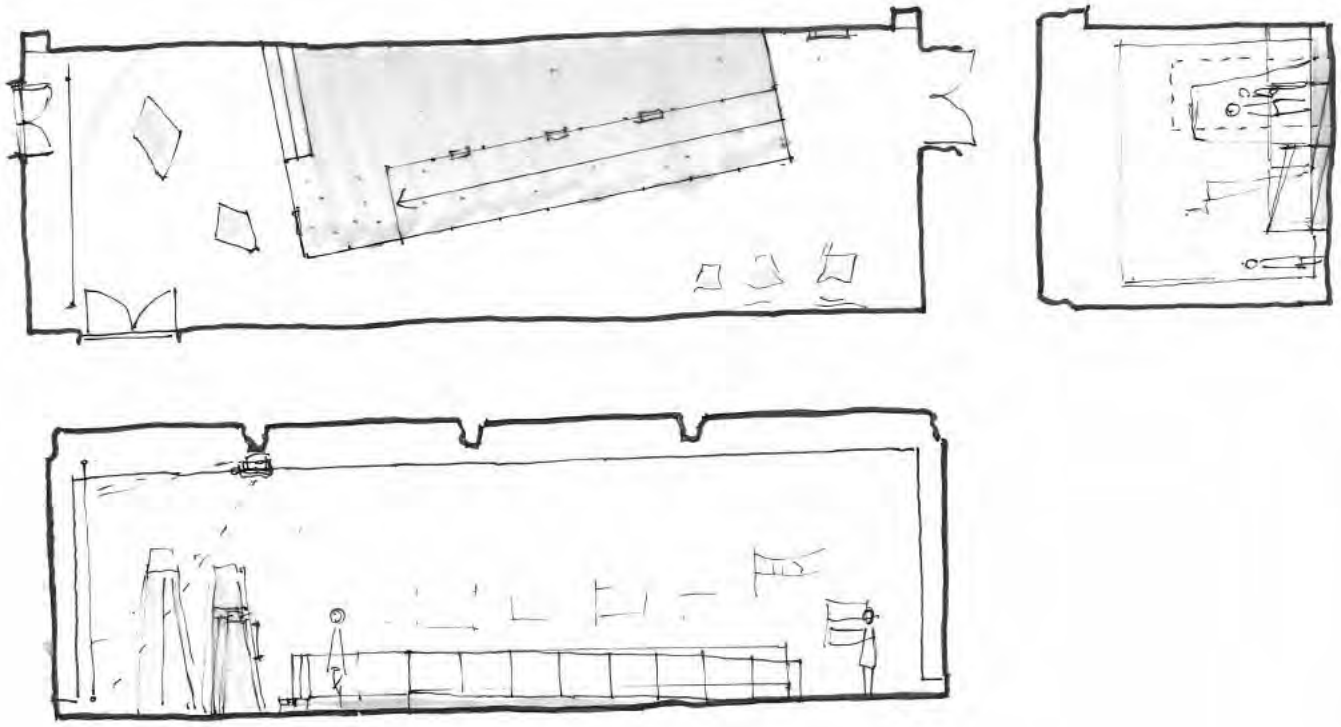

>DESIGN KONSEPT

beskrivelse av tanken bak design løsninger

tegninger

referanse bilder

beskrivelse A/V komponenter

Design utvikling

Koordinering og tilpasninger

Testing

Verksplassering

Modell

Materialprøver

Priser

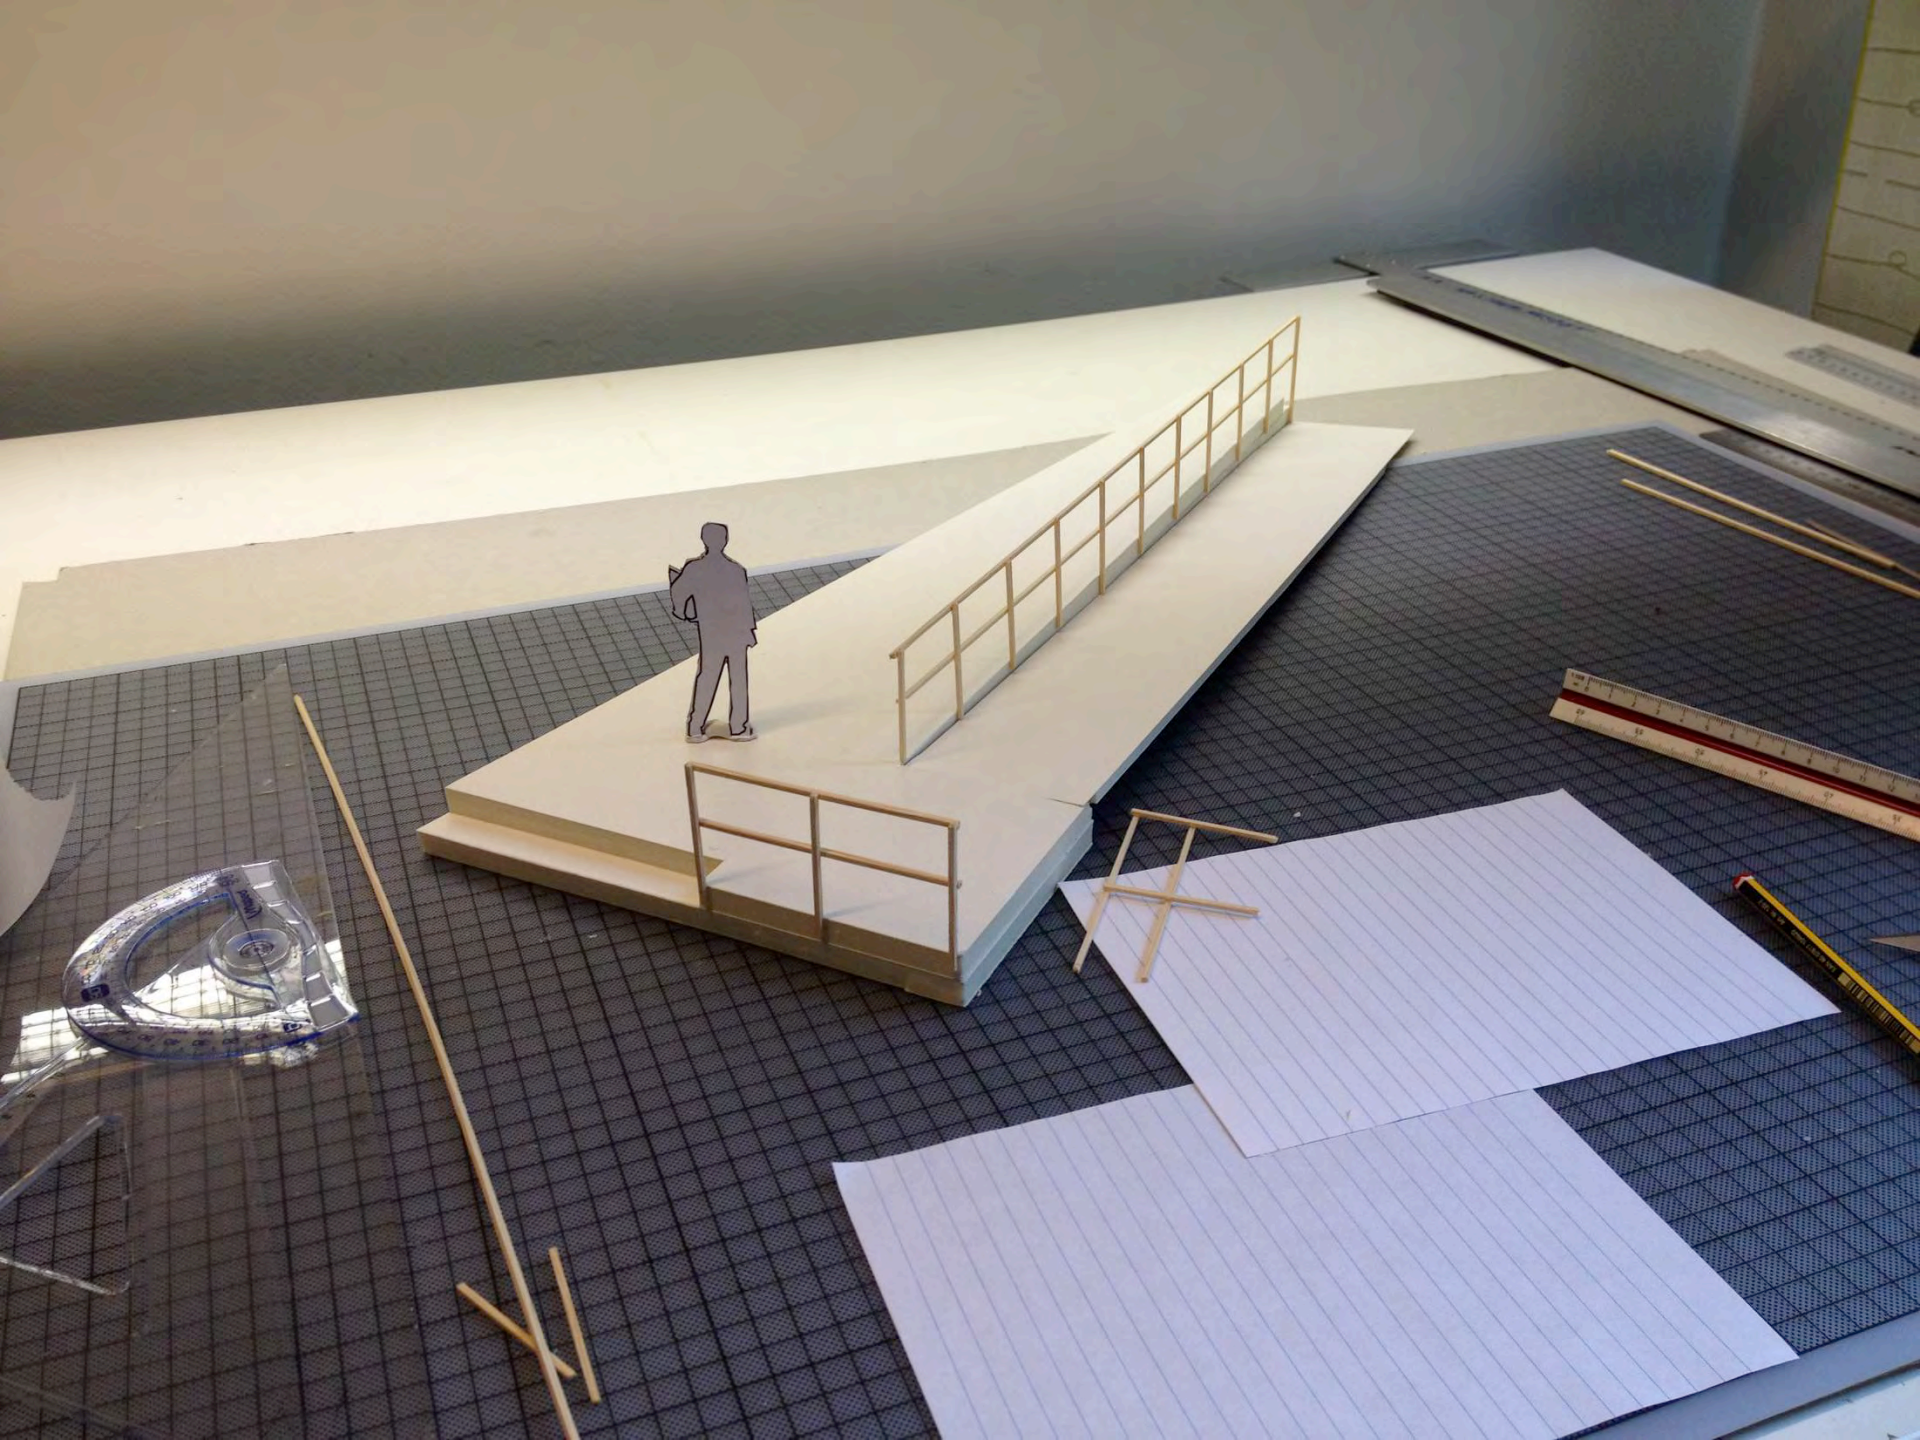

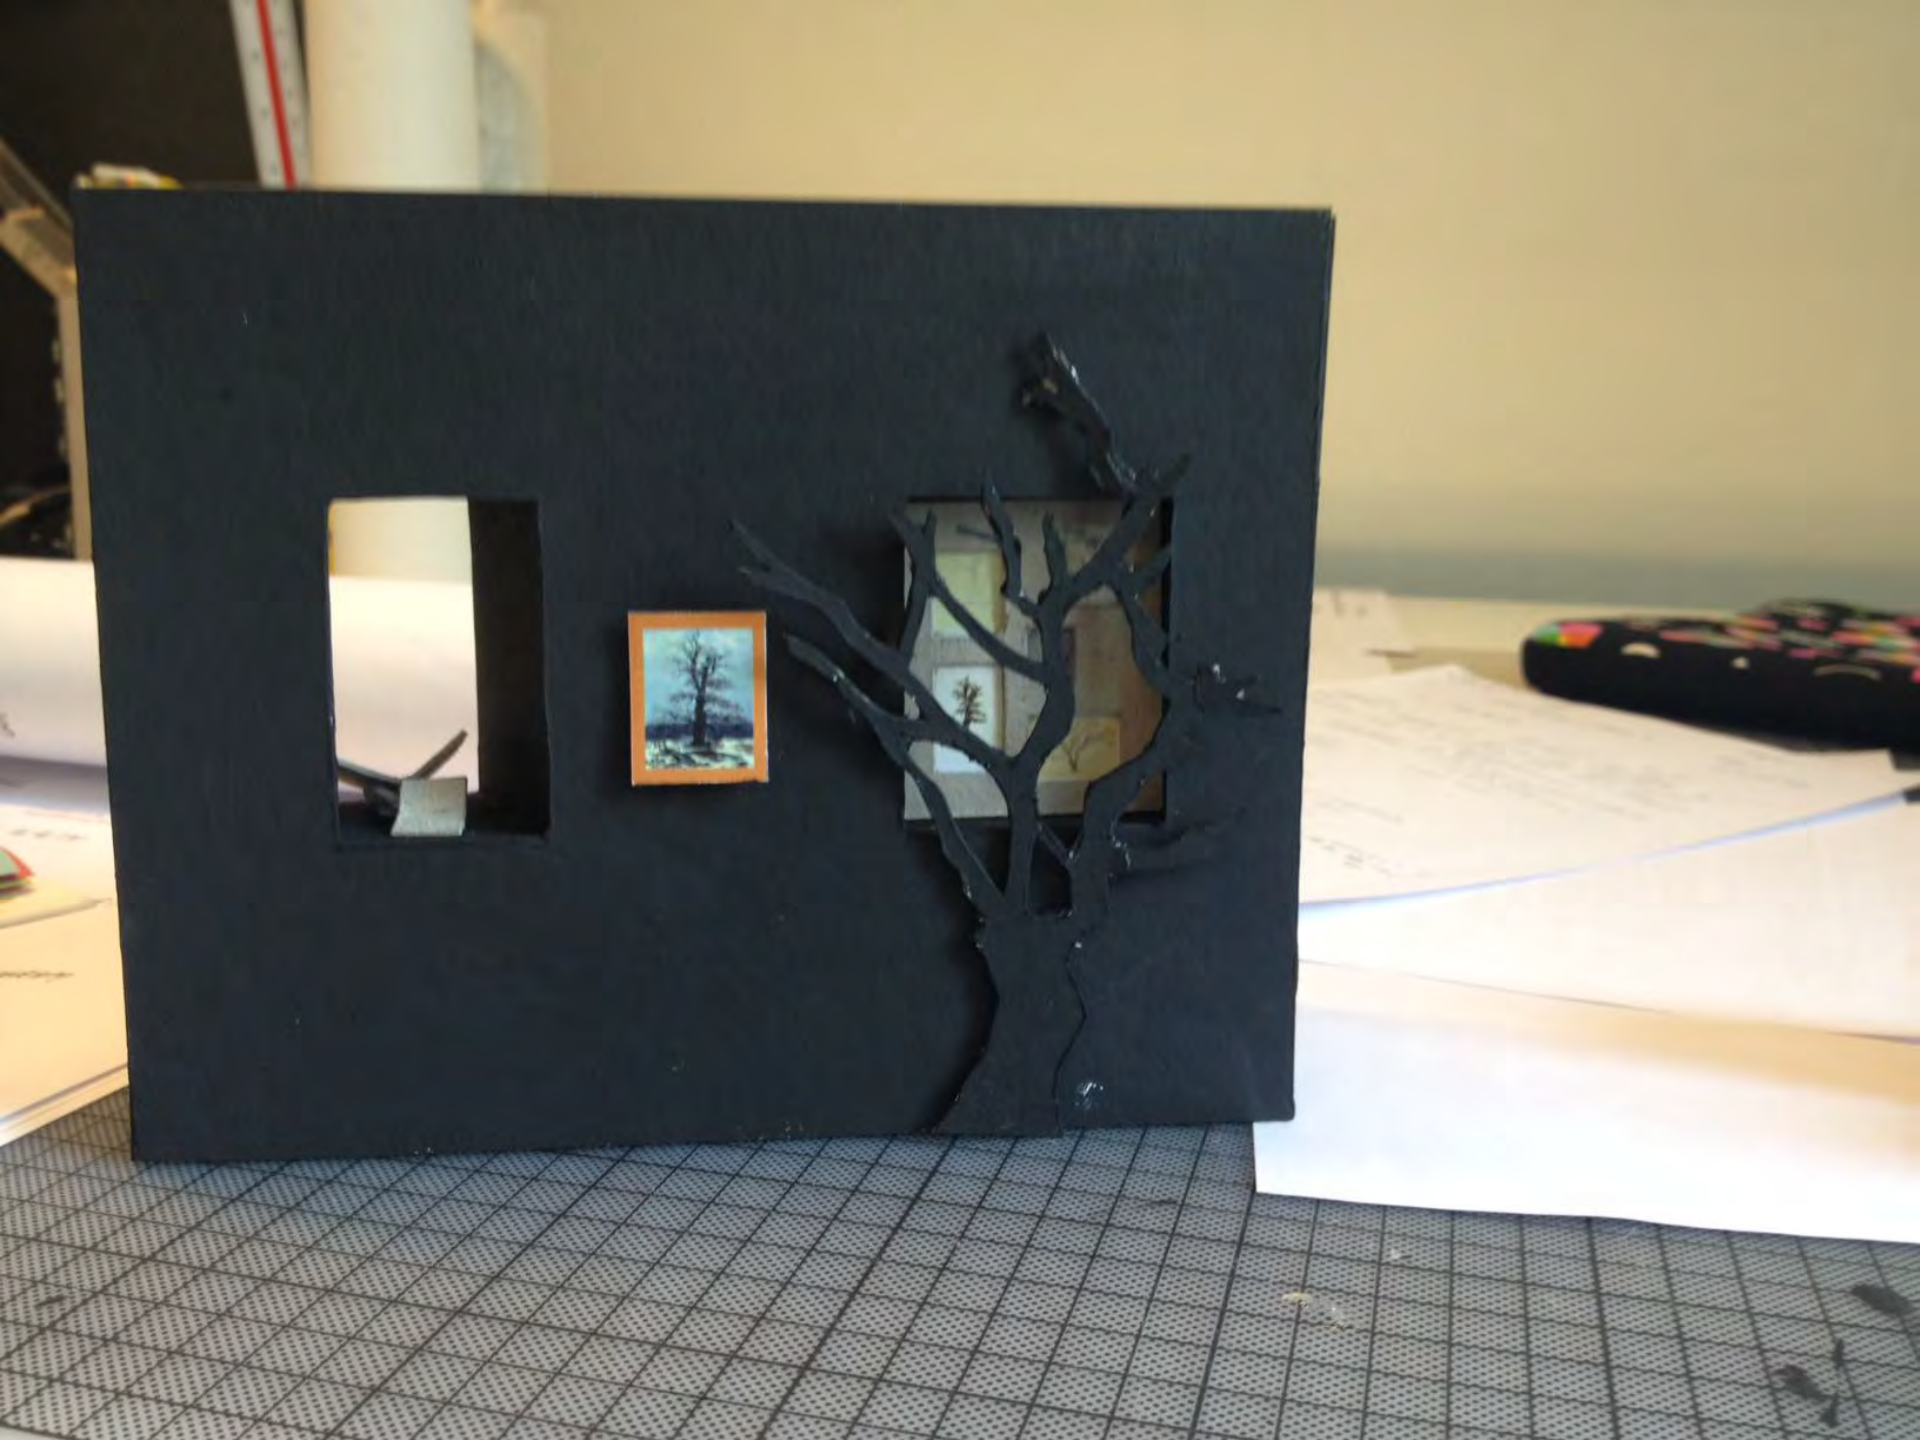

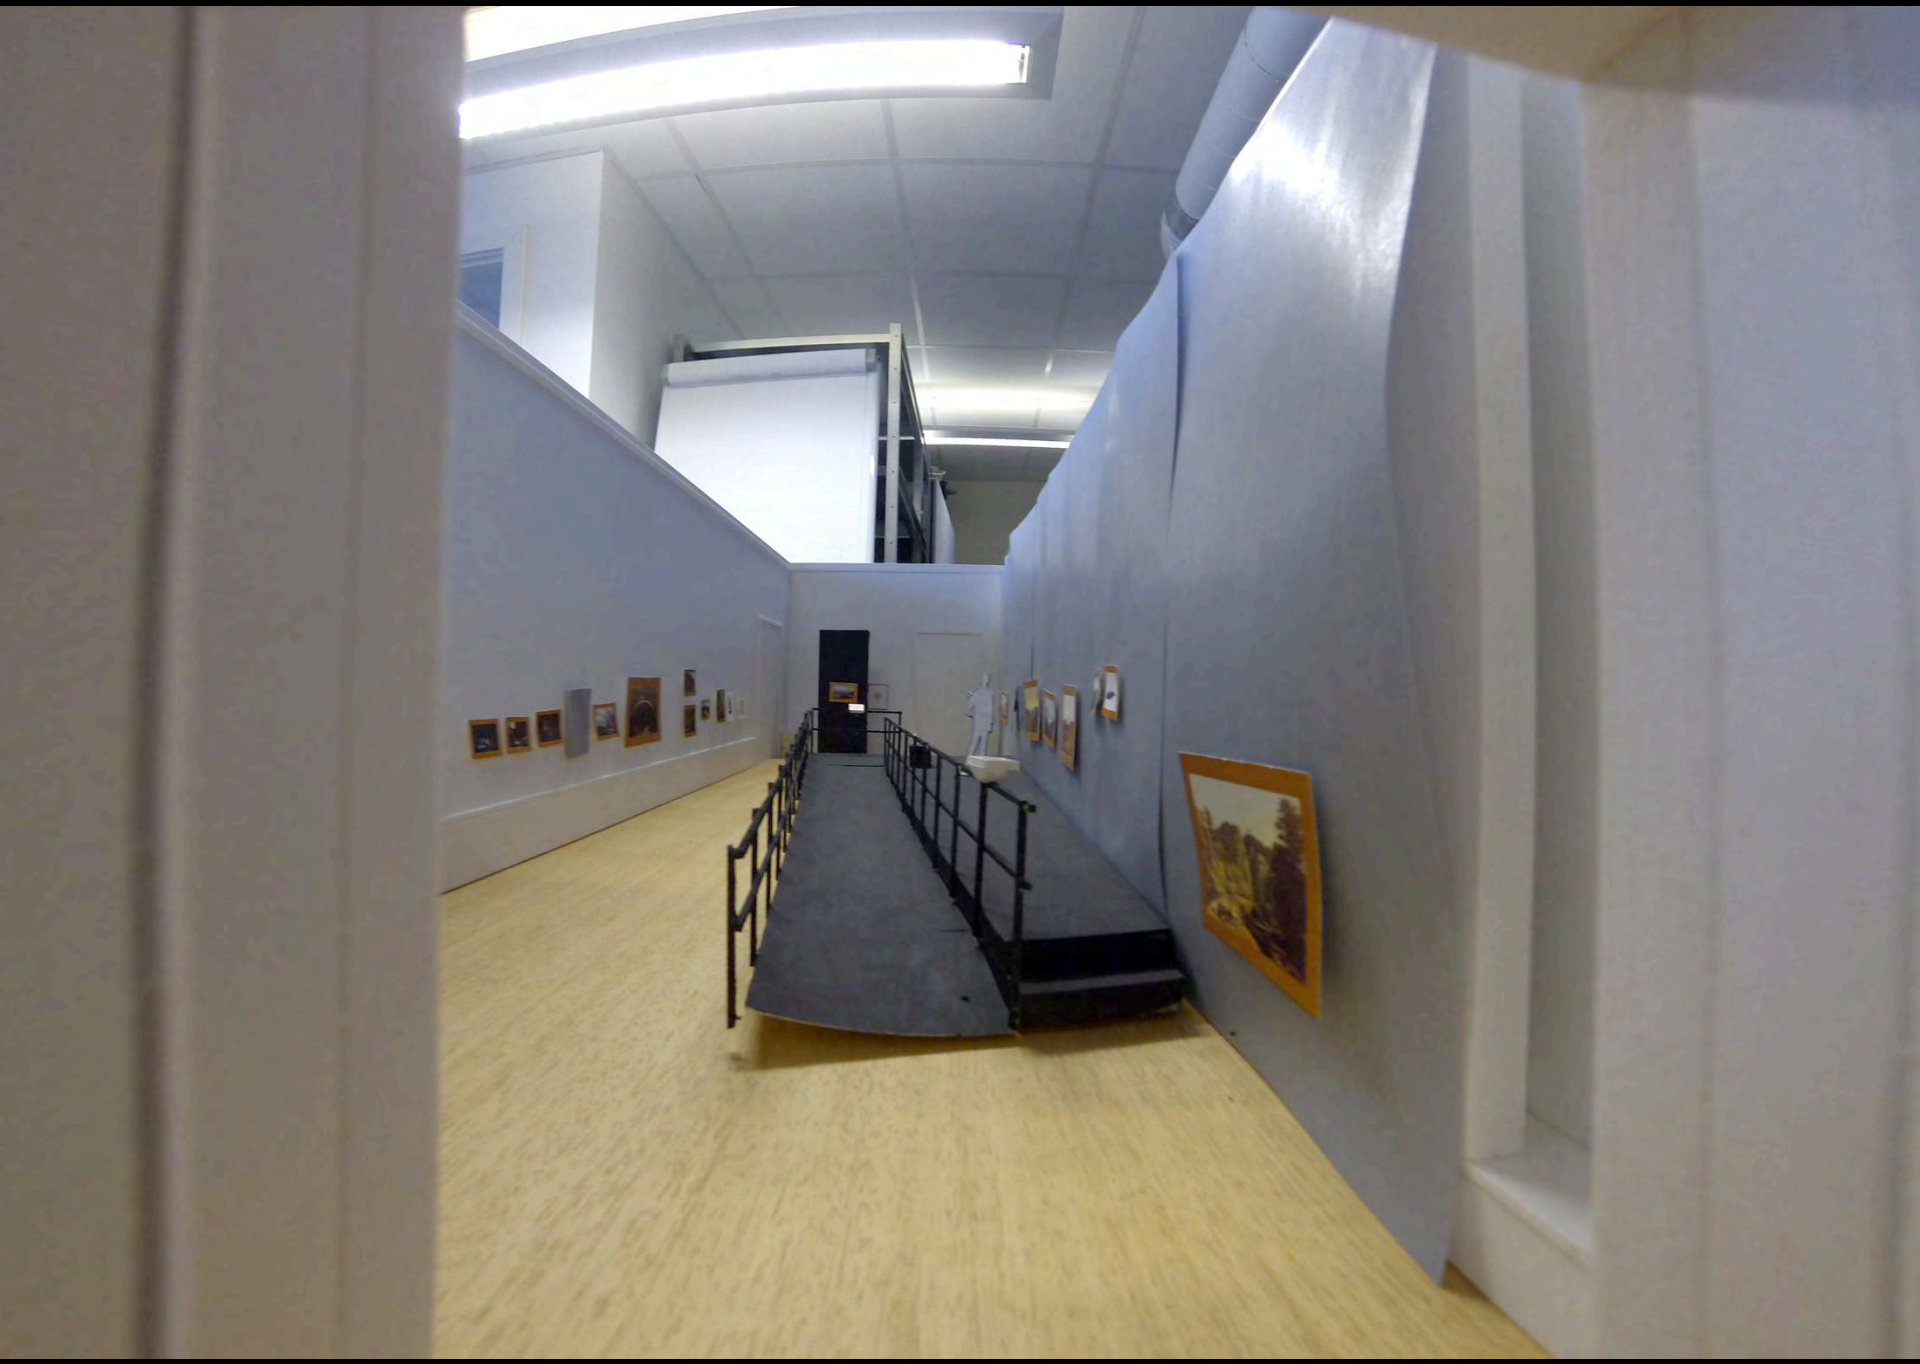

Alene med naturen
Dahls og Friedrichs landskaper 1810–40
10. oktober 2014–4. januar 2015
Alene med naturen

Alene
med
naturen
Dahls og Friedrichs
landskaper 1810–40
10. oktober 2014–4. januar 2015

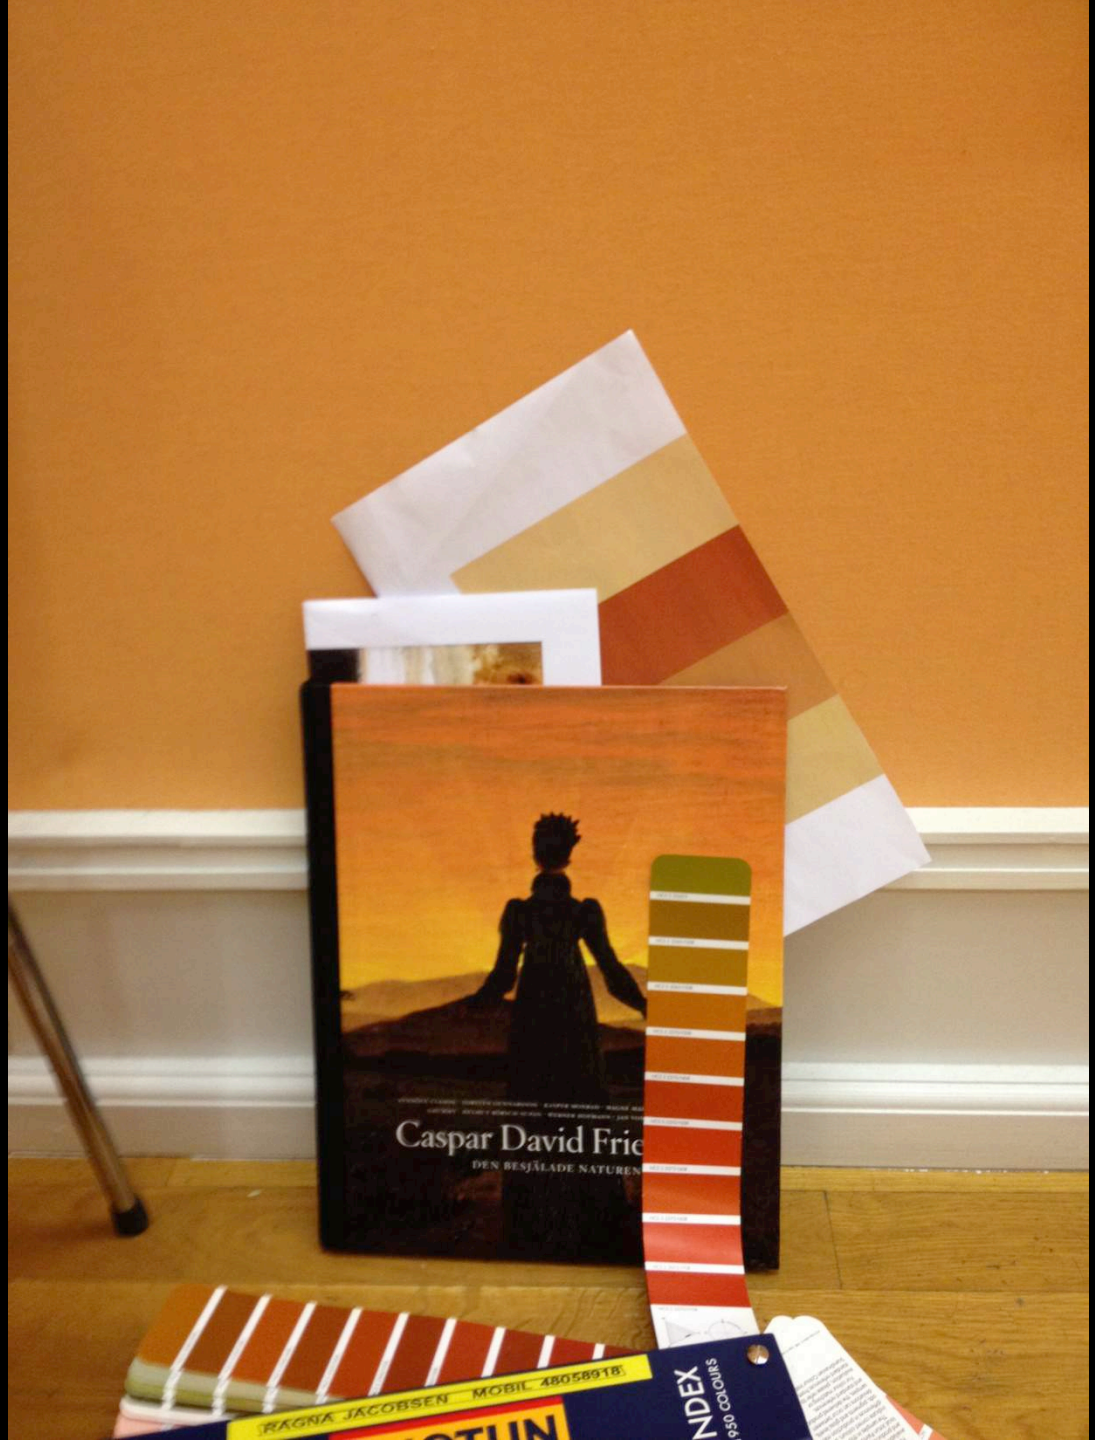
Caspar David Frie
DEN BESJÄLADE NATUREN
RAGNA JACOBSEN MOBIL 48058918
NDEX
950 COLOURS

NCS
JOTUN
INDEX
1950 COLOURS

INDEX
1950 COLOURS

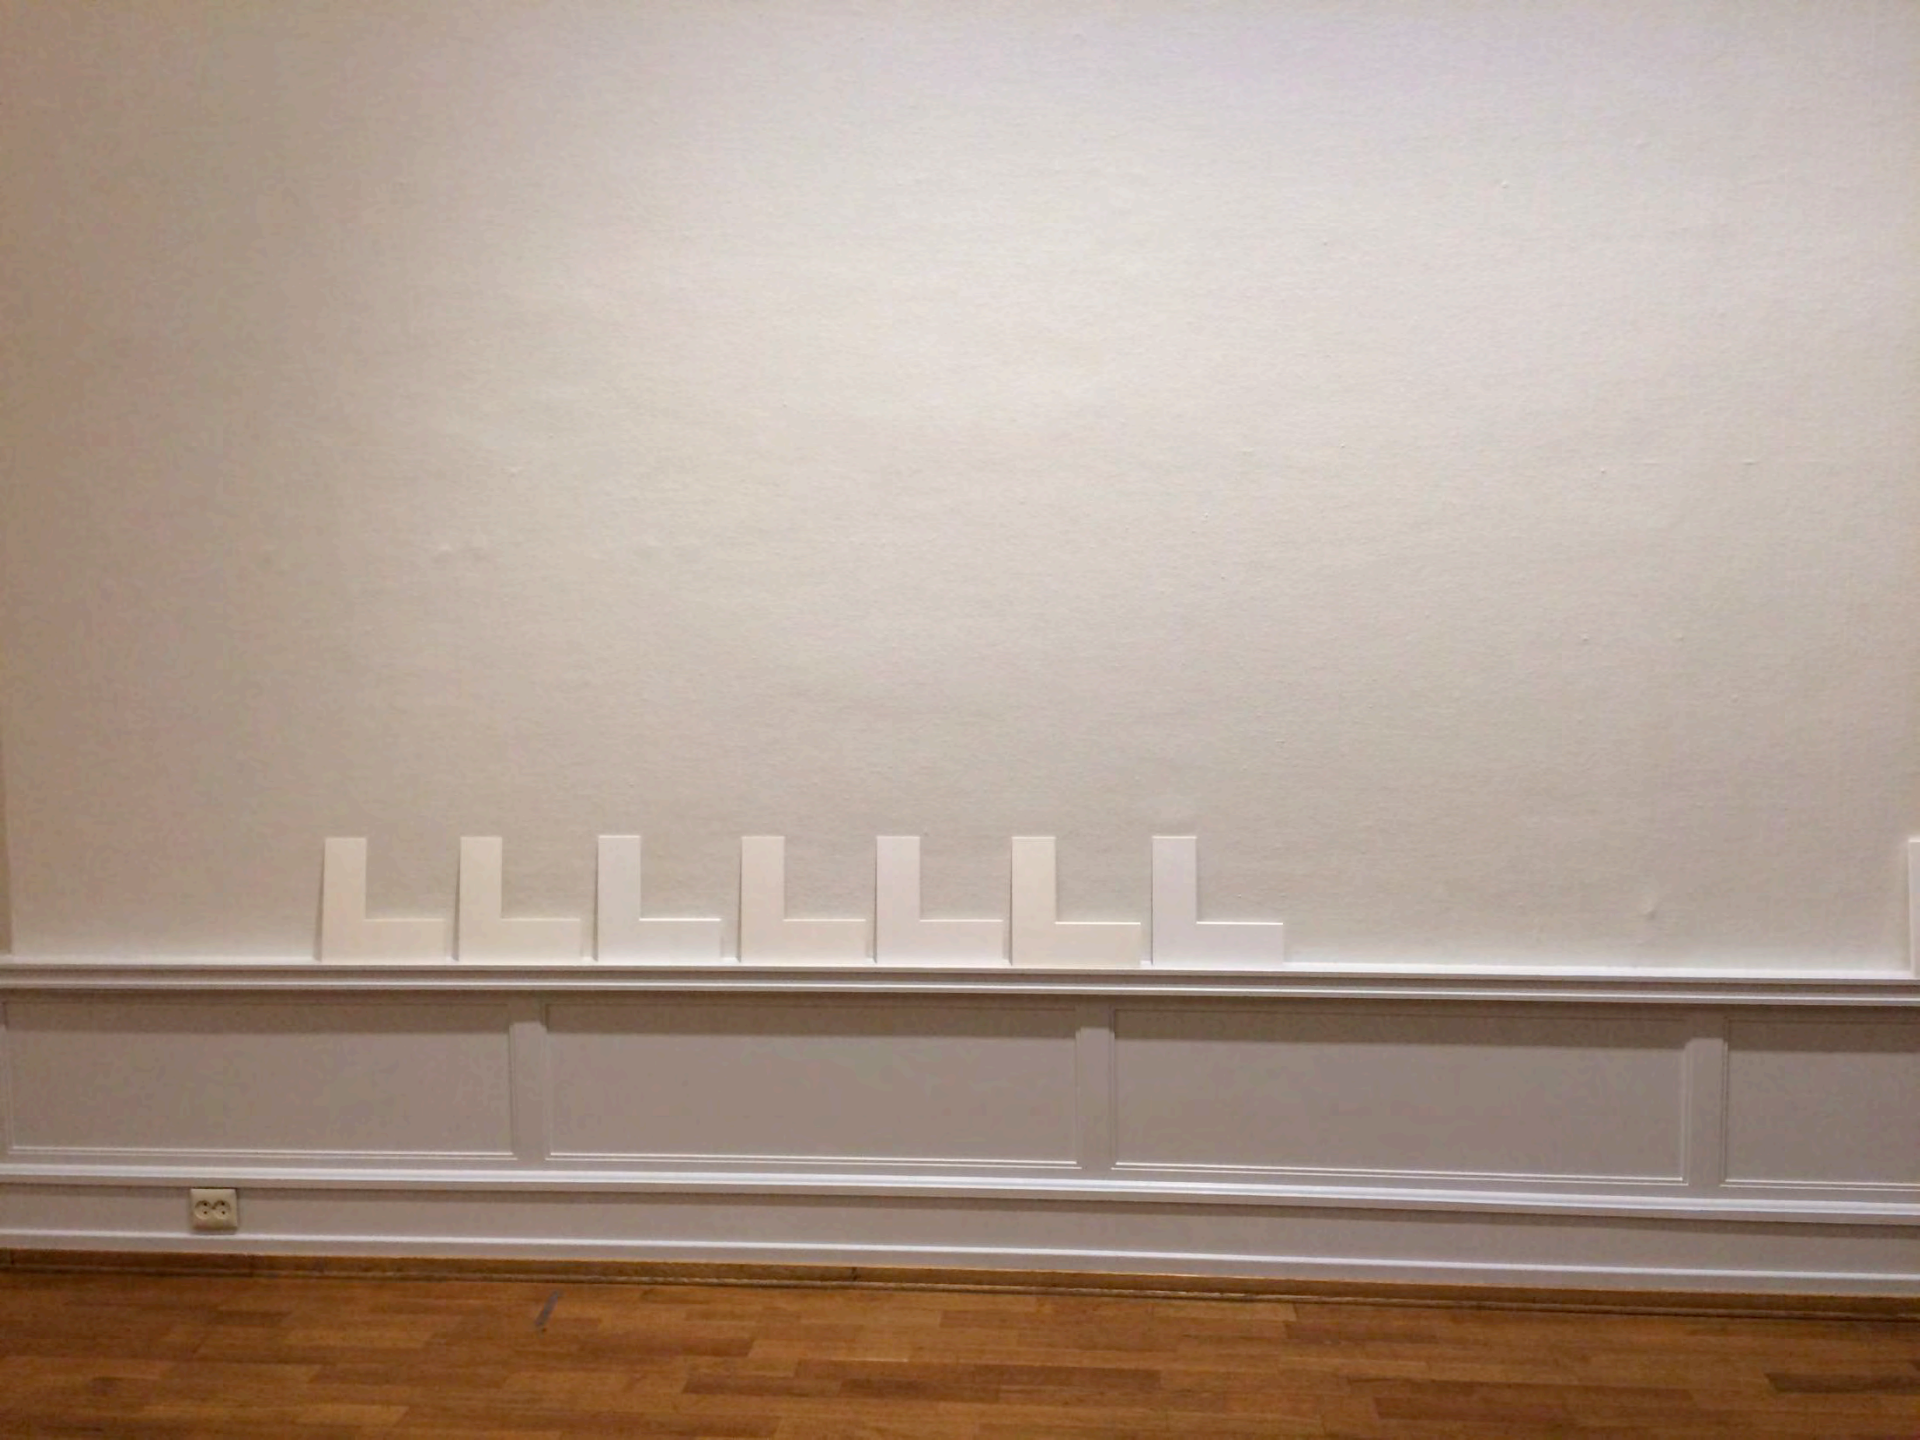

INFINITY STRAIGHT L

Like Tweet 0

Contact a local distributor for more information.

- 160cm / 93" wide
- 55cm / 21,7" deep
- 47,5cm / 18,7" hight

A collection of seating elements that can be combined into... wait fo INFINITY. These pieces are perfect for large public spaces – lounges, lobbies, waiting rooms – or for any spot that will benefit from being , and subdivided ad infinitum. Those who live in less spacious quarter stack INFINITY modules to make partition walls. The possibilities are infinite.

INFINITY is also available upholstered in leather and fabric.

Design: Design Quinze & Milan
Released in 2000
Part of the Infinity collection

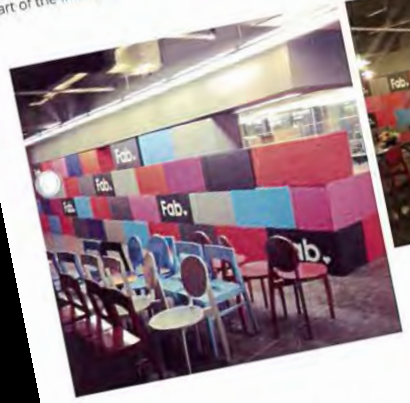

LOOKING FOR MORE?

30301 Seclusion

Installed: Non Directional

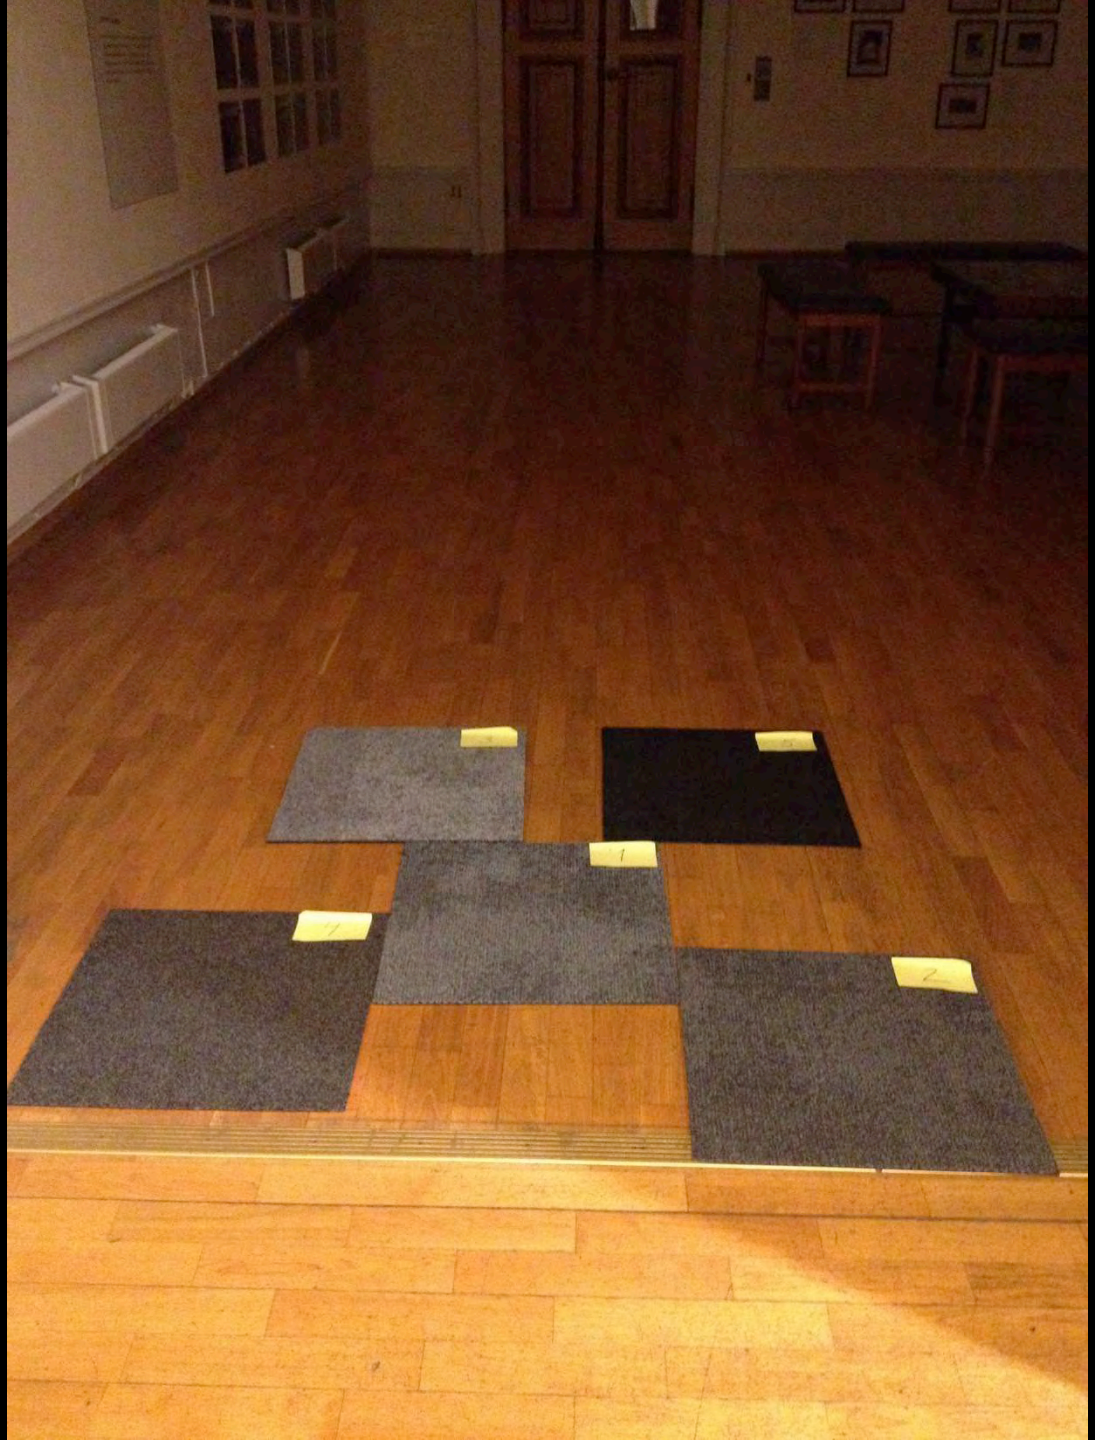

Kjole

Finn Graff
Gammel-Erik farende i et vindkast
skipperen i trøyekraven, 1981

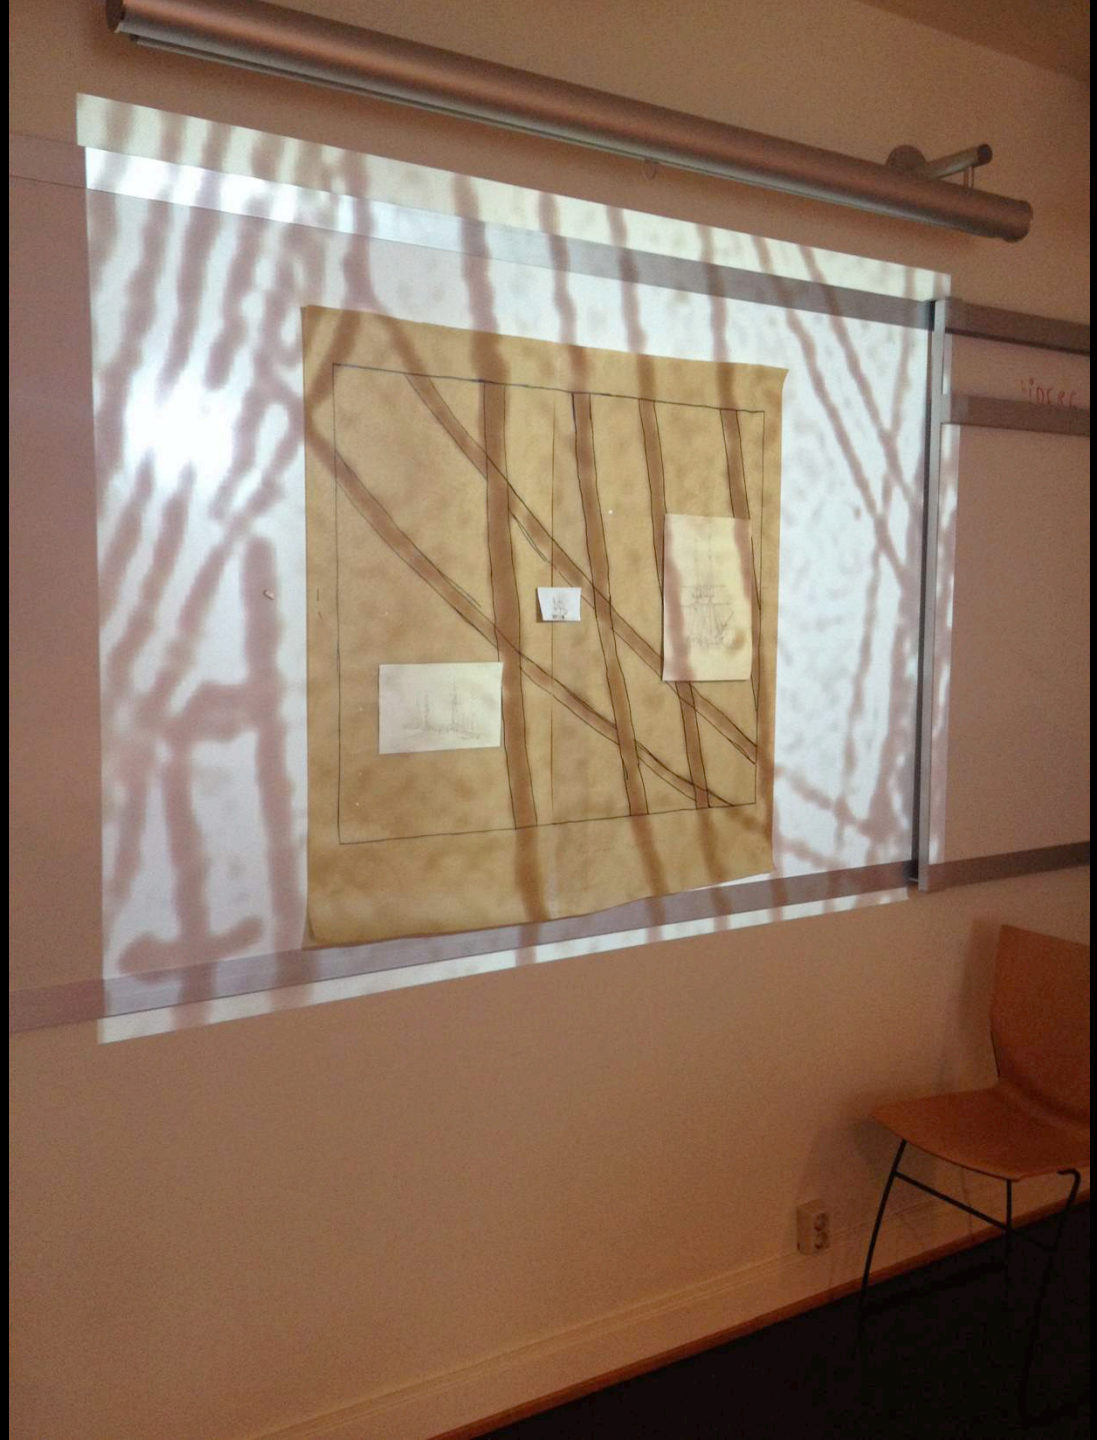

Johan Christian Dahl
(1788–1857)

Kat.nr. 65
Seilskib, 1818
Sailing Ship

Privatejendom
Private collection

Johan Christian Dahl
(1788–1857)

Kat.nr. 66
Seilskibe ved høj Kobenhavn, 1820
Sailing Ship in the Harbour of Copenhagen

Privatejendom
Private collection

Caspar David Friedrich
(1774–1840)

Kat.nr. 68
Hamnen i Greifswald med Steinbecker Brücke, 1815
The Port at Greifswald and the Steinbecker Bridge

Privatejendom
Private collection

LAMINAT
FORDESIGN
/ PLAST

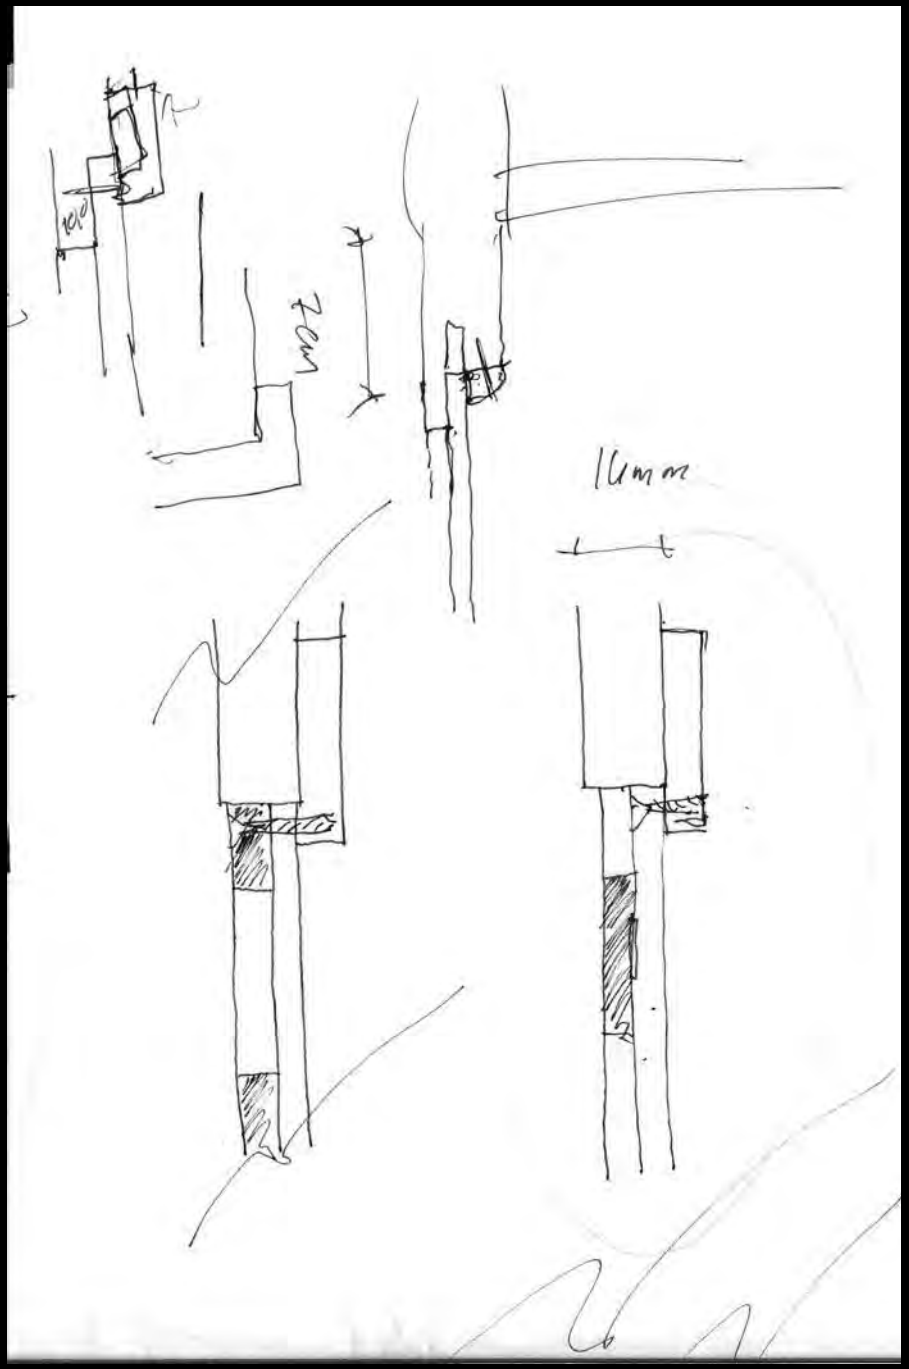
7cm
16mm

12000,0mm

plattform svart MDF, 400mm høy
rekkverk 1000,0 mm høyt
12165,1mm
4500,0mm
12000,0mm
rampe
1:20 stigning
LETTVEGG 2
se lettvegg 1 for vinkler
2710,0mm
SØYLE 4
3300mm
SØYLE 2
3750mm
SØYLE 3
3750mm
3995,5mm
Sal 10
3550,mm
Sal 10
6270,0mm
9565,0mm
monter